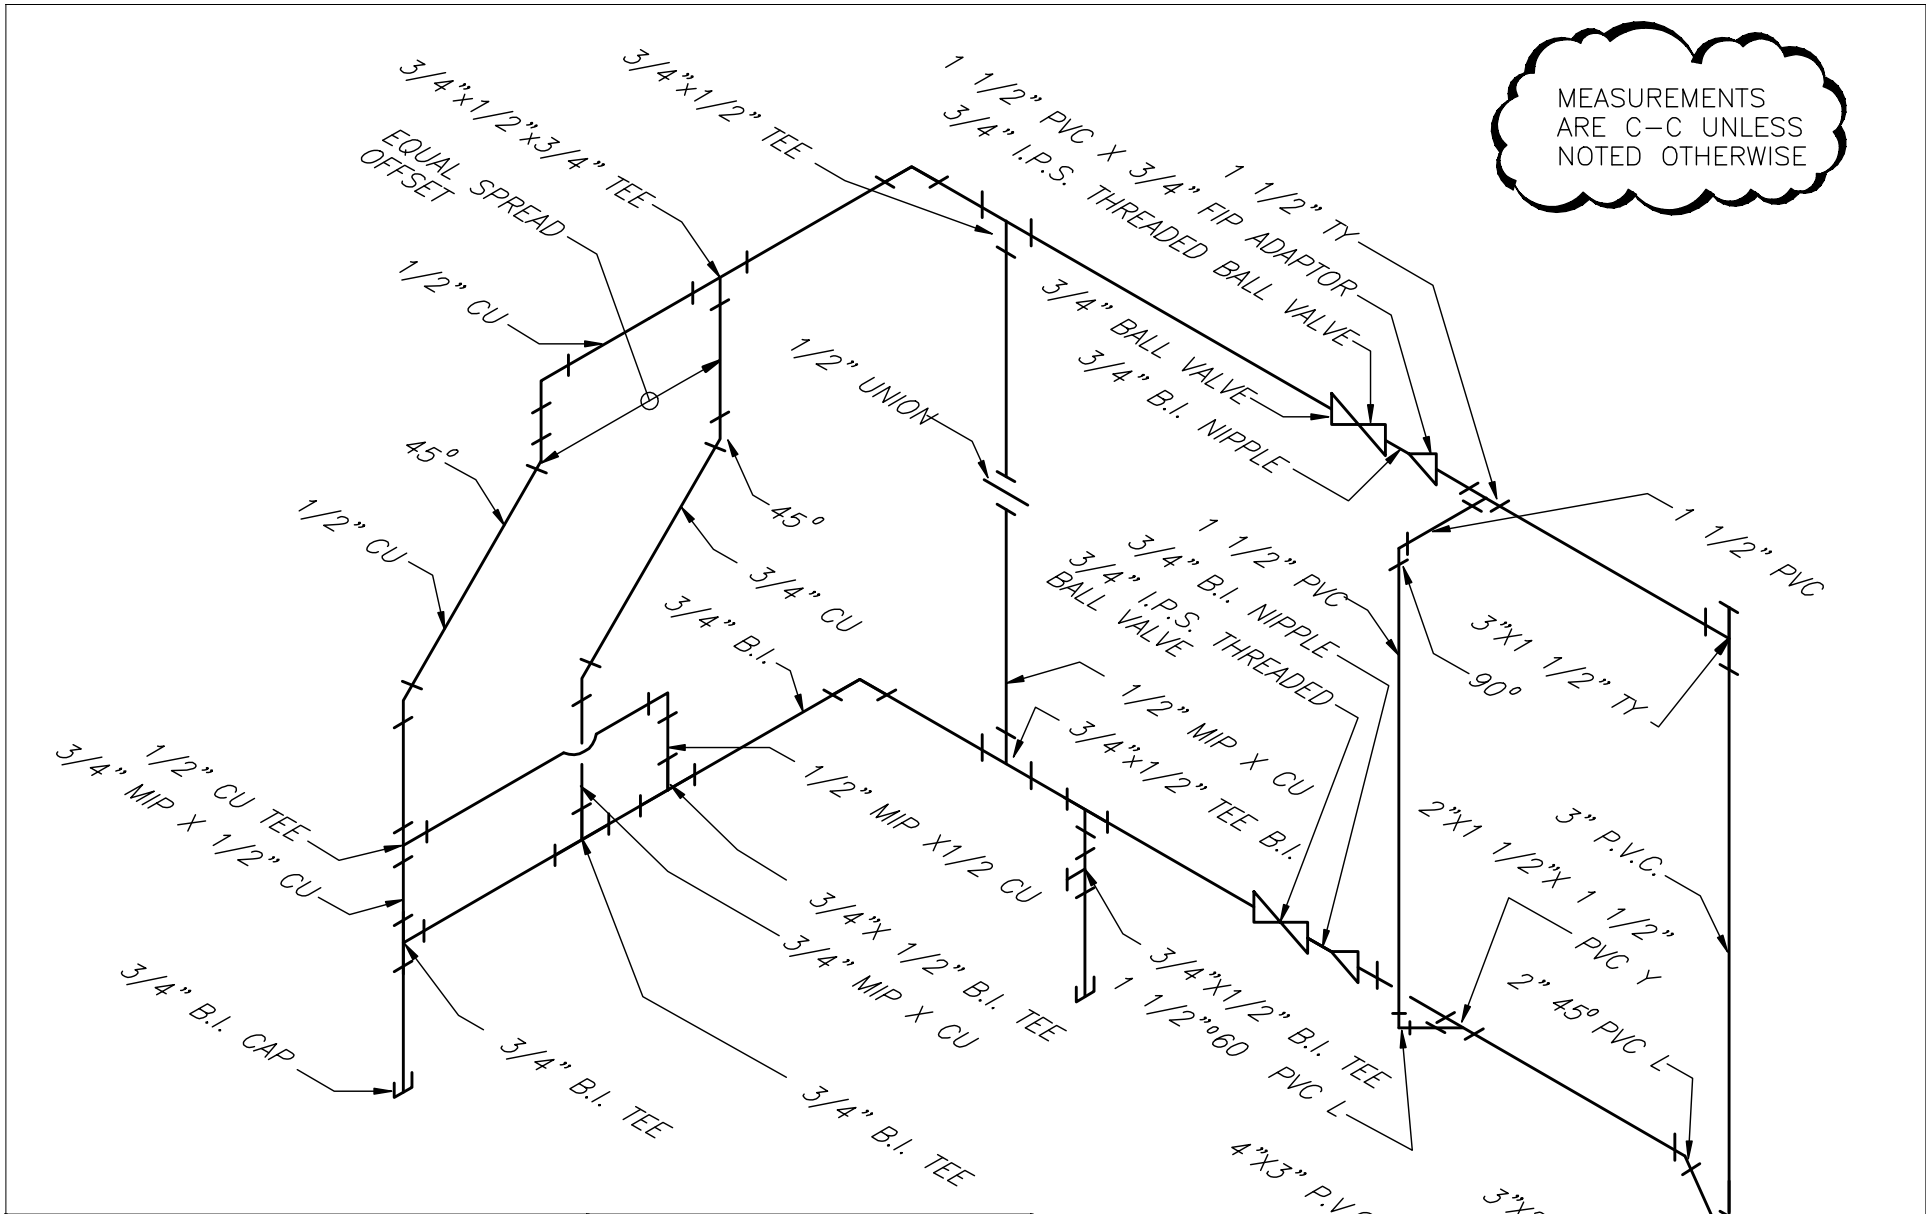

RED RIVER COLLEGE OF APPLIED ARTS SCIENCE AND TECHNOLOGY	CONSTRUCTION TRADES DEPARTMENT WINNIPEG MANITOBA		
PROJECT: SKILLS CANADA	TITLE: PIPING ASSEMBLY	DRAWN BY: G.F.	SHEET NO: P — 1
		DATE: 04/08/2010	
		SCALE: N.T.S.	